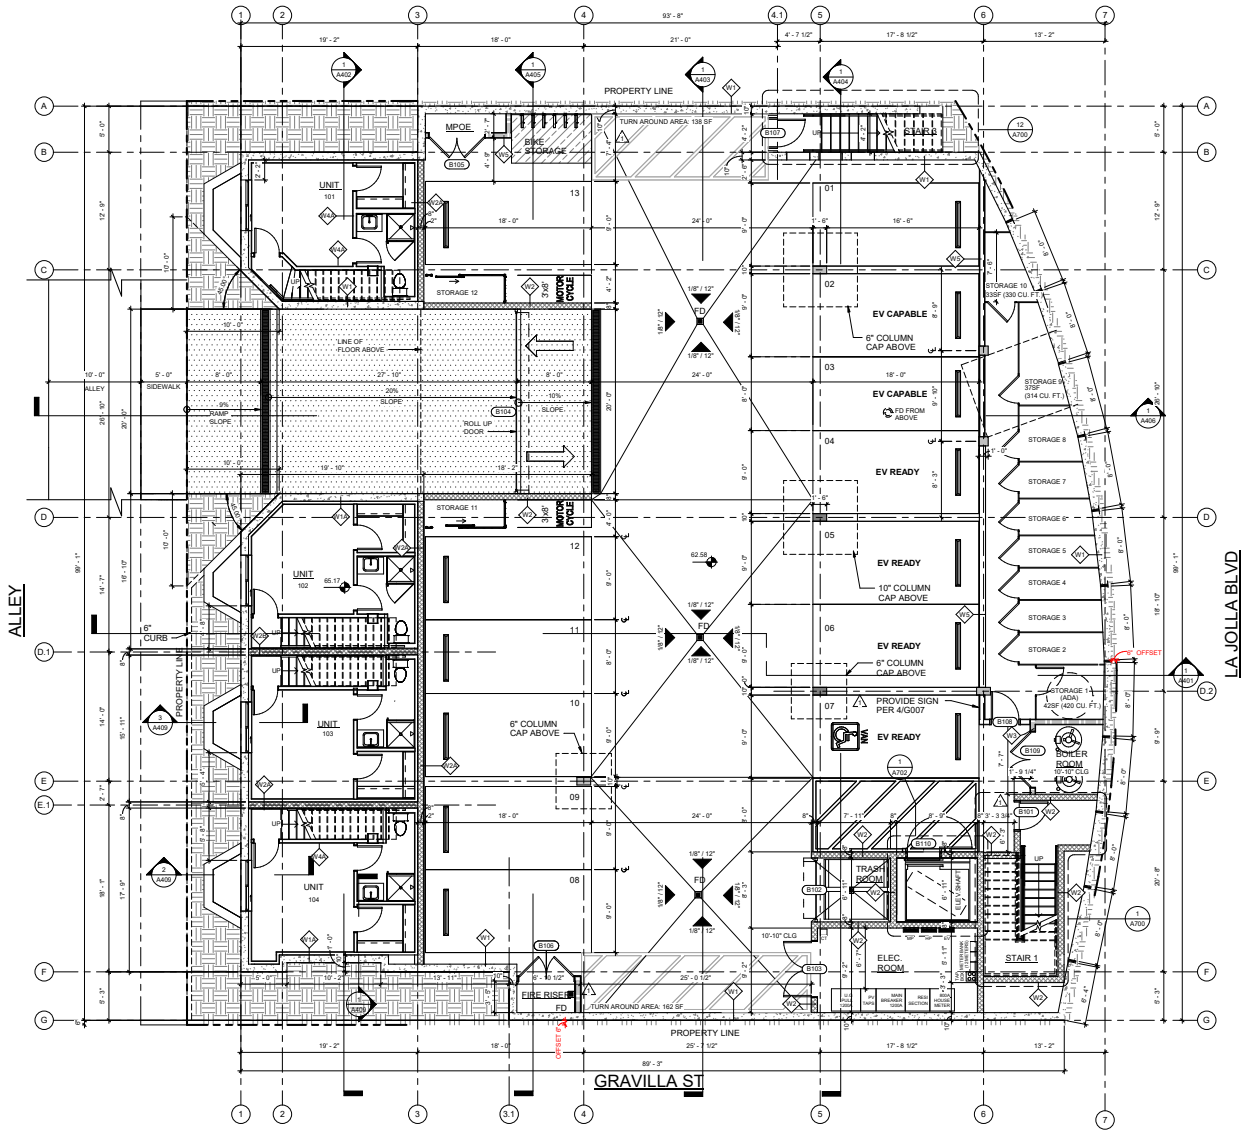

GARAGE LEGEND

- NON-RATED WALL
- 1 HOUR RATED WALL
- 2 HOUR RATED WALL
- * 3 HOUR RATED CONCRETE WALL
- * 3 HOUR RATED CONCRETE MASONRY UNIT WALL
- * 3 HOUR RATED CONCRETE COLUMN
- DIRECTIONAL EXIT SIGN
- F.E FIRE EXTINGUISHER
- WALL TYPE TAG - SEE WALL TYPES SHEET A800

GARAGE LEVEL FLOOR PLAN | 3/16" = 1'-0" | 1

7/1/2024 10:33:14 AM C:\Users\dereks\OneDrive - Danielian Associates\Documents\La Jolla Beach House Townhomes - V2_DSeely6EEW4.rvt

DANIELIAN ASSOCIATES
architects planners
60 Corporate Park Irvine CA 92606
www.danielian.com office 949.474.6030

© DANIELIAN ASSOCIATES EXPRESSLY RESERVES ITS COMMON LAW COPYRIGHT AND OTHER PROPERTY RIGHTS IN THESE PLANS. THESE PLANS ARE NOT TO BE REPRODUCED CHANGED OR COPIED IN ANY FORM OR MANNER WHATSOEVER, NOR ARE THEY TO BE ASSIGNED TO ANY THIRD PARTY WITHOUT FIRST OBTAINING THE EXPRESSED WRITTEN PERMISSION AND CONSENT OF DANIELIAN ASSOCIATES.

CLIENT:

C3 DEVELOPMENT
1024 BAYSIDE DRIVE,
SUITE 365 NEWPORT
BEACH, CA 92660

PROJECT NAME:

LA JOLLA BEACH HOUSE

6710 LA JOLLA BLVD
LA JOLLA, CA 92037

This set of plans and specifications shall remain the property of the designer and is not to be used for any work not performed by the designer or not made available by the designer to the owner, contractor, supplier, or any other approved plans and specifications must be signed and stamped by the designer. Approval by the Building Official, The issuance of these plans and specifications SHALL NOT BE DEEMED TO AUTHORIZE the violation of any City, County, State or Federal law, or any ordinance.

PERMIT ISSUED

PRELIMINARY
NOT FOR CONSTRUCTION

NO.	DATE	DESCRIPTION
1	04/26/2024	1ST PLAN CHECK CORRECTION

BUILDING DEPARTMENT SUBMITTAL

PROJECT NO.: 22188.00
DATE: 07/01/24
DRAWN: DA
CHECK: MB,MM

ARCHITECT/ENGINEER STAMP:

REGISTERED ARCHITECT
C-14622
EXP.12-2024
STATE OF CALIFORNIA

SHEET DESCRIPTION:
GARAGE LEVEL FLOOR PLAN

SHEET NO:
A102