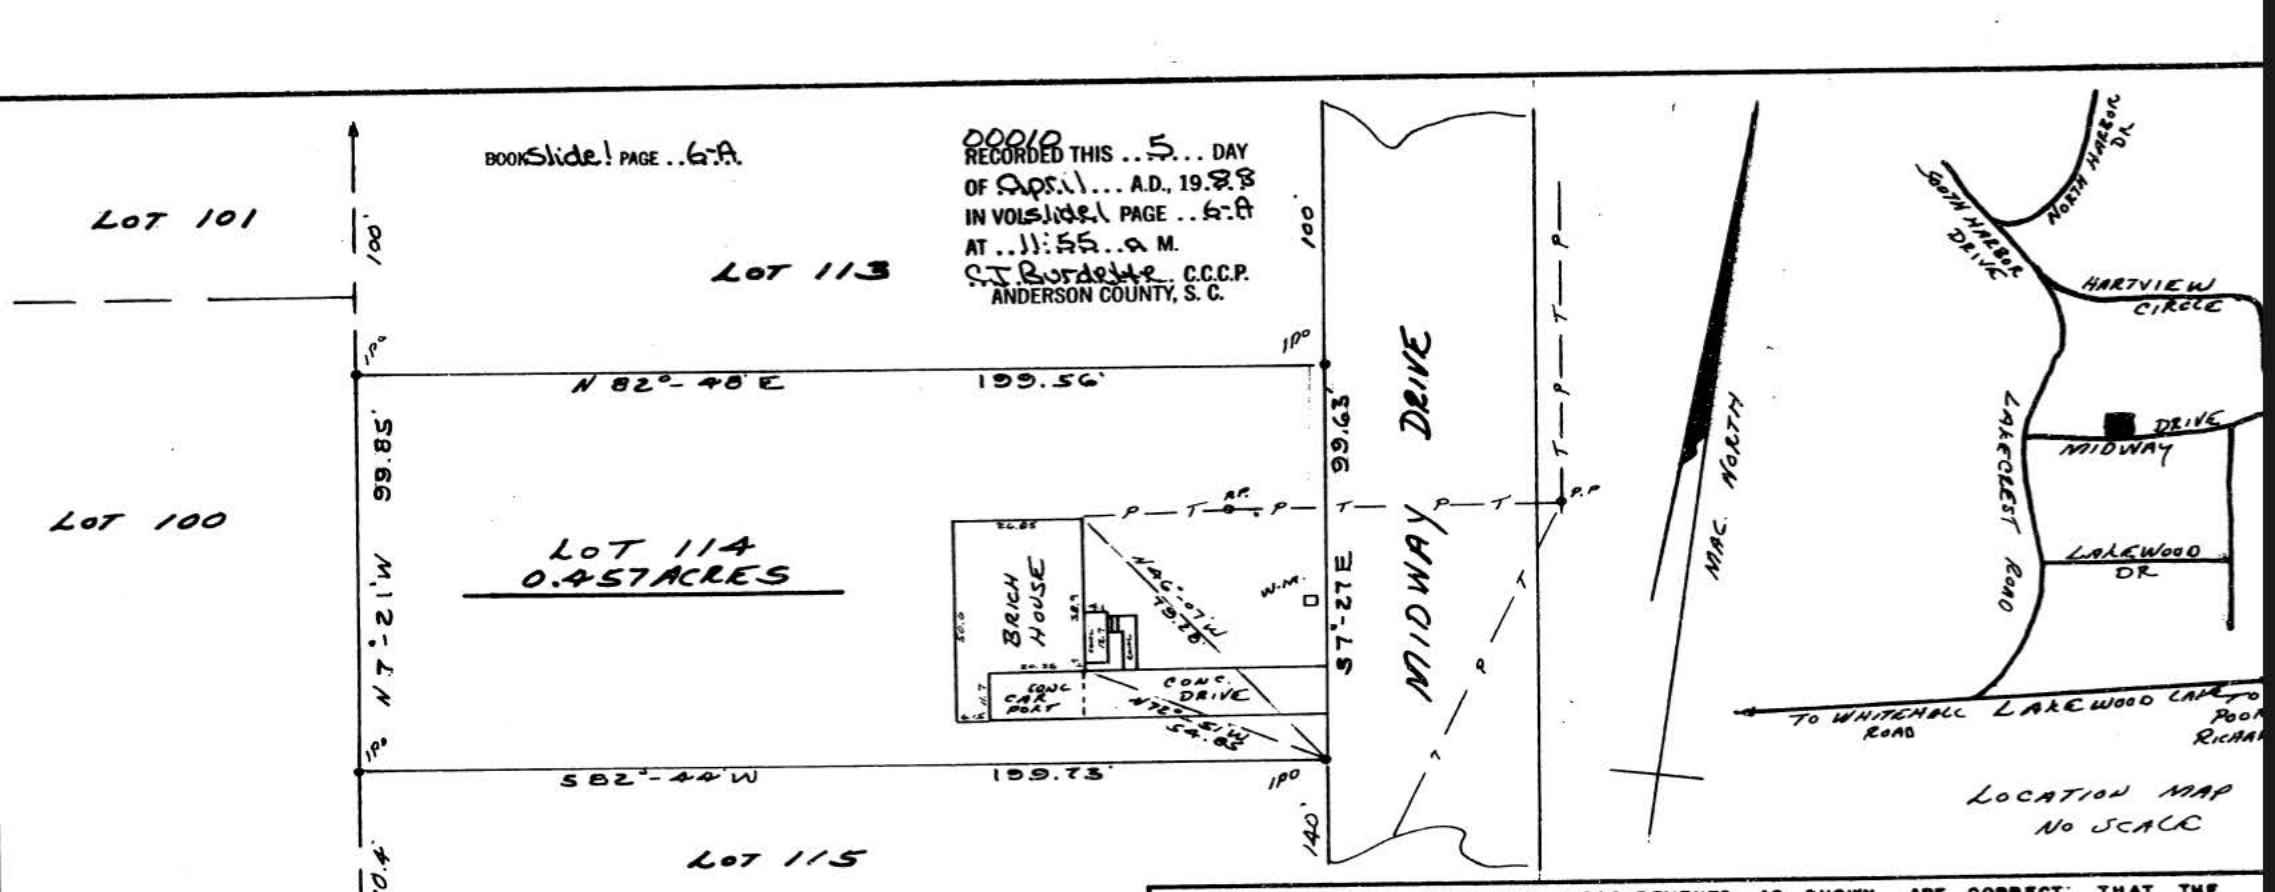


LOCATION MAP
NO SCALE

BOOK Slide I PAGE .. 6-A

00010
RECORDED THIS .. 5 ... DAY
OF Apr. ... A.D., 19 88
IN VOL Slide I PAGE .. 6-A
AT .. 11:55 .. A M.
S.T. Burdette, C.C.C.P.
ANDERSON COUNTY, S. C.

FILED FOR RECORD
ANDERSON, S.C.
APR 5 11 55 AM '88

I HEREBY CERTIFY THAT THE MEASUREMENTS AS SHOWN ARE CORRECT; THAT THE RELATIVE ERROR OF THIS SURVEY IS LESS THAN 1:5000 ; THAT THE AREA WAS DETERMINED BY D. M. D. METHOD; THAT THERE ARE NO ENCROACHMENTS OR PROJECTIONS EXCEPT AS SHOWN; AND, THAT THE PROPERTY IS NOT LOCATED IN A FLOOD HAZARD AREA.

Curtis M. Applewhite
S. C. REG. L. S. NO. 4194

STATE OF SOUTH CAROLINA
COUNTY OF ANDERSON

TOWNSHIP OF CENTERVILLE
CITY OF

PLAT OF A LOT OF LAND SURVEYED AT THE REQUEST OF
Doug & Teresa S. Post

REFERENCES: PLAT BOOK 47, PAGE 108

SCALE: 1" = 30' 0 50' 100' 150' 200'

DATE: MARCH 24, 1988

APPLEWHITE & APPLEWHITE SURVEYING ASSOCIATES
MAILING ADDRESS 213 BROOK FOREST DRIVE, ANDERSON, SOUTH CAROLINA 29621
OFFICE ADDRESS : 2407 1/2 BELTON HIGHWAY, ANDERSON, SOUTH CAROLINA 29621
PHONE: 803-226-4898